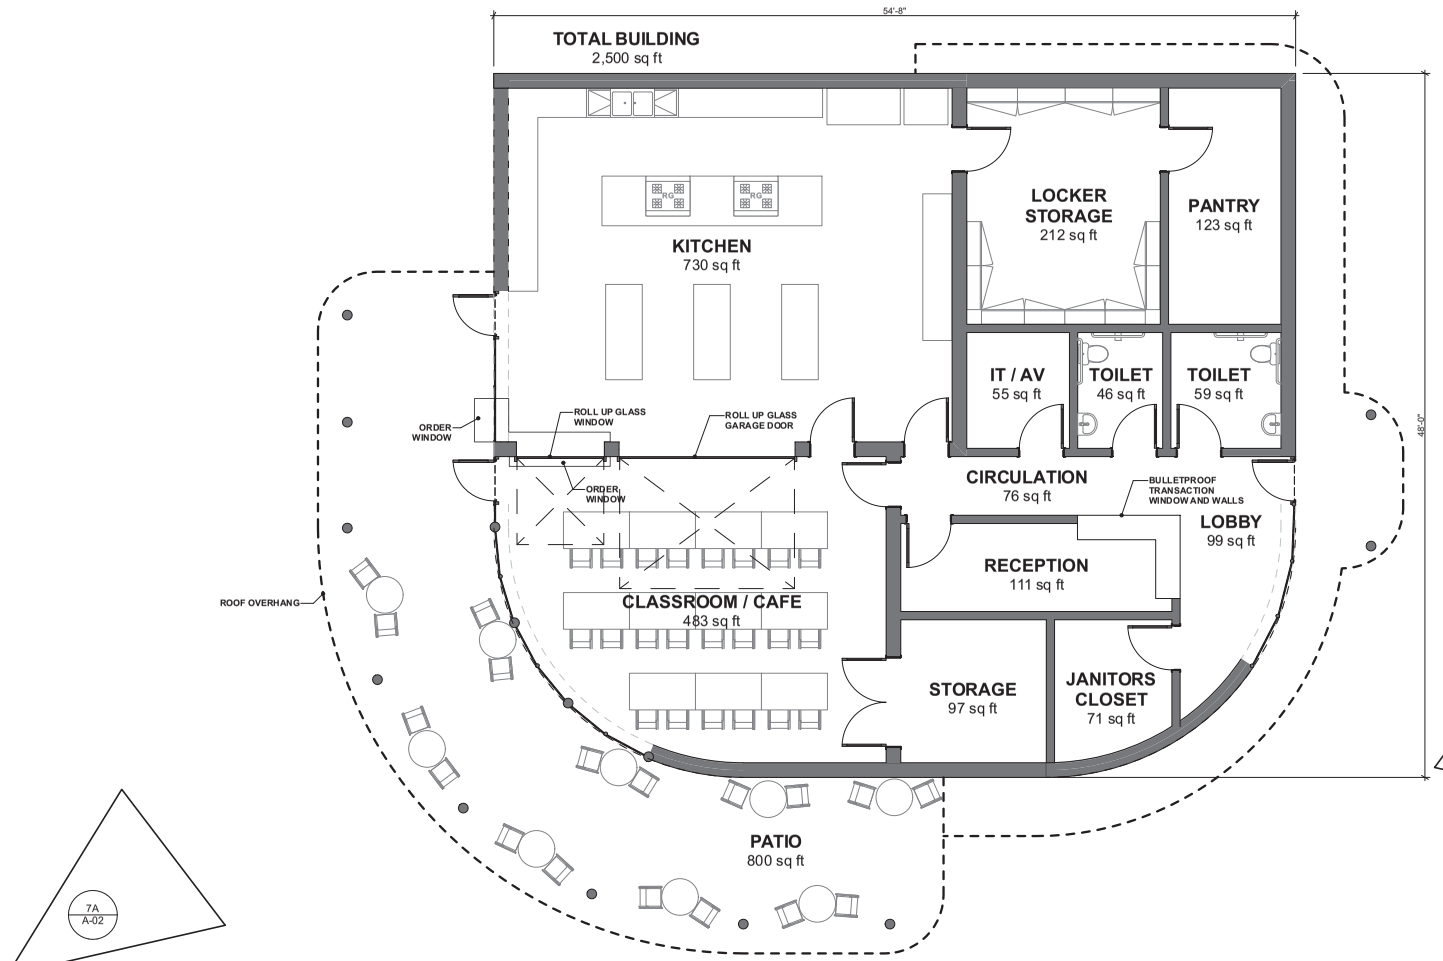

1A COMMUNITY CENTER CONCEPTUAL FLOOR PLAN

SCALE: 1/4" = 1'-0" @ 24"X36"

N

0 2' 4' 8'

Architect
indigo
HAMMOND+PLAYLE
ARCHITECTS, LLP
art, architecture + ecology
909 FIFTH STREET, DAVIS, CA
530.750.0756 WWW.INDIGOARCH.COM

Consultant

Agency Approvals

Issue:

Project

BROWN STREET PARK PROJECT
136 Brown Street Vacaville CA 95688 USA

Architect of Record	JH
Project Architect	PN
Drafted By	PN, NH, YC
Checked By	PN
File Date	Project Number
10/17/2023	CIP 976

Sheet Title

COMMUNITY CENTER CONCEPTUAL FLOOR PLAN

Sheet Number

A-01

Sheet 9 of 11

CAD FILE: BIM/cloud: BIM - BIM/cloud Basic for Archicad 26/City of Vacaville/VHSD - Site Plan Options, 10/16/2023, 10:06 AM