LAGOON VALLEY PARK
DOG PARK IMPROVEMENTS

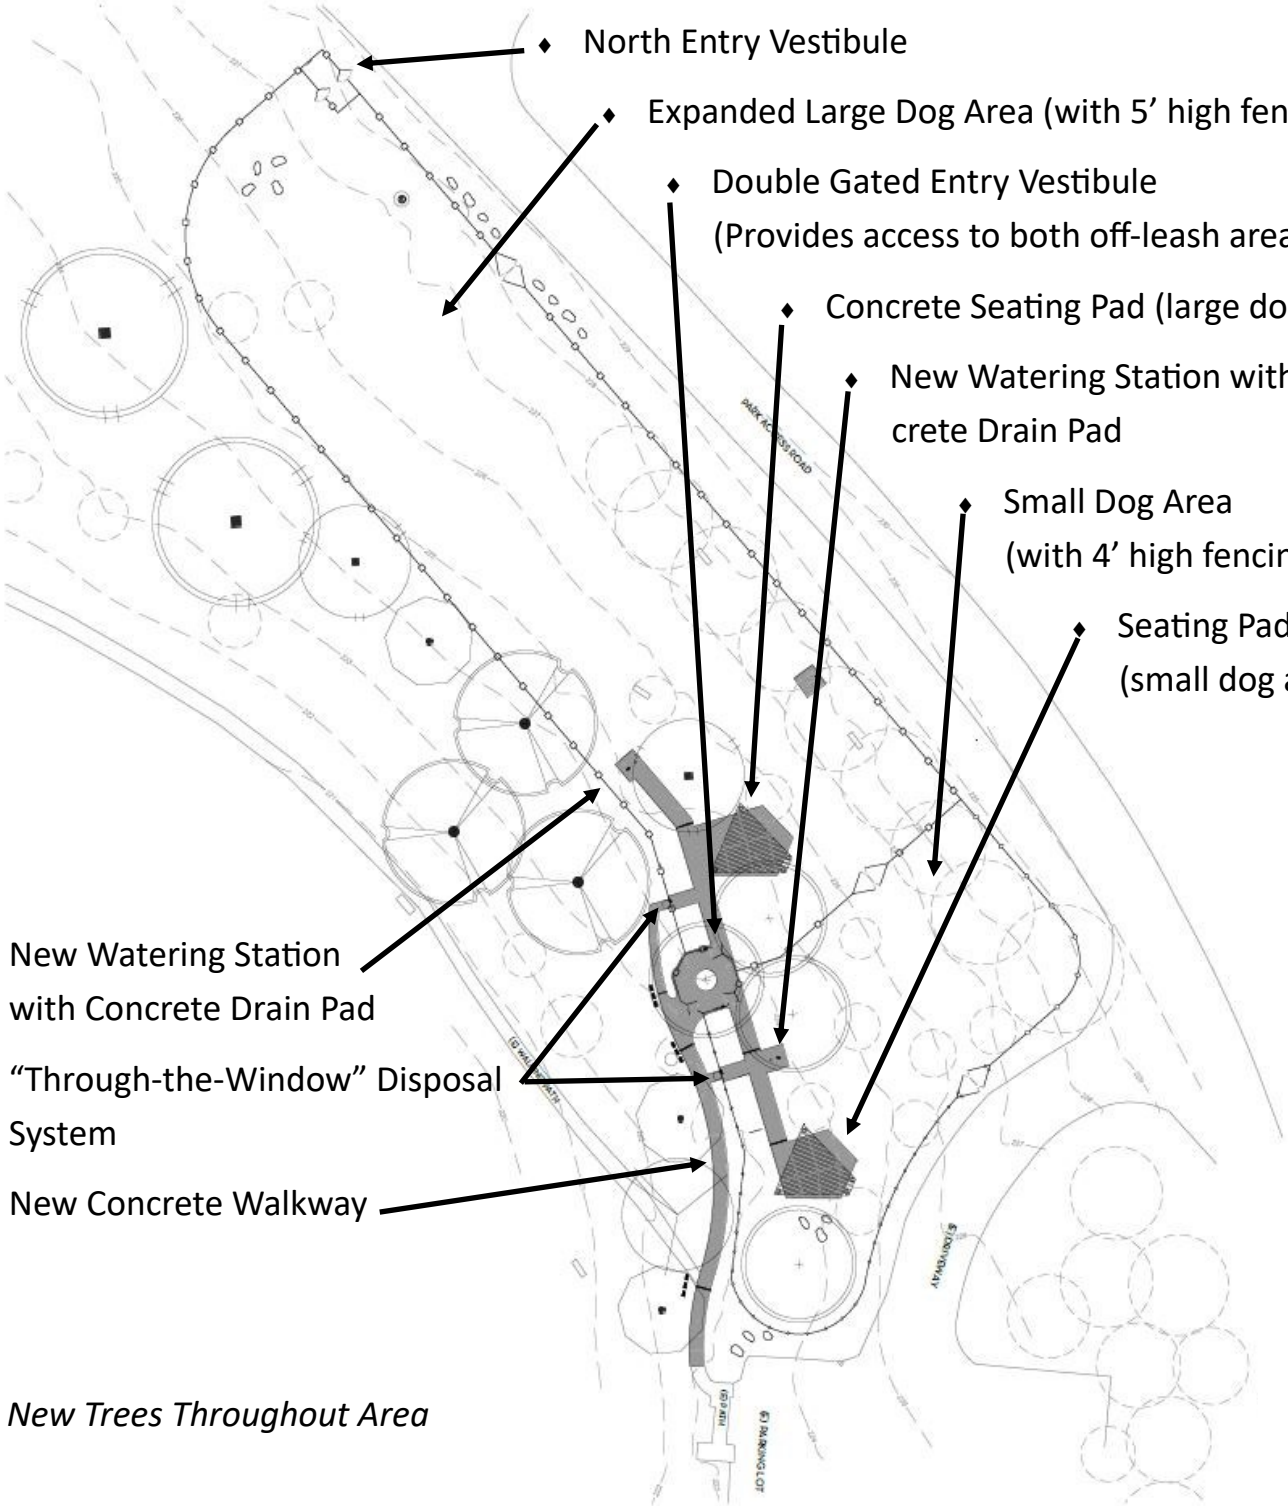

- North Entry Vestibule
- Expanded Large Dog Area (with 5’ high fencing)
- Double Gated Entry Vestibule (Provides access to both off-leash areas)
- Concrete Seating Pad (large dog area)
- New Watering Station with Concrete Drain Pad
- Small Dog Area (with 4’ high fencing)
- Seating Pad (small dog area)
- New Watering Station with Concrete Drain Pad
- “Through-the-Window” Disposal System
- New Concrete Walkway

20 New Trees Throughout Area